

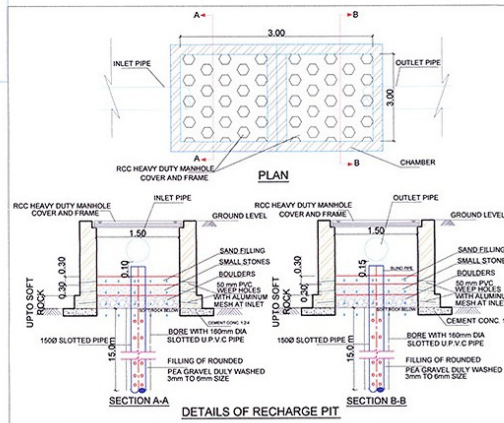
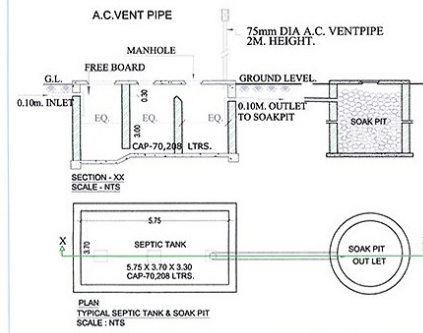


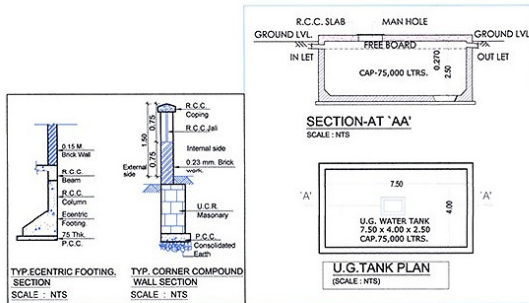

BUILDING NUMBER	NUMBER OF TENEMENT	POPULATION	WATER REQUIREMENT				% FLOW TO SEWER		TOTAL REQUIRED SEPTIC TANK CAPACITY (LITRE)	TOTAL PROVIDED SEPTIC TANK CAPACITY (LITRE)
			FLUSHING		DOMESTIC		FLUSHING	DOMESTIC		
			LPCD	LPD	LPCD	LPD	LPD	LPD	LPD	LPD
1	82	410	54	22140	135	55350	77490	22140	47047.50	69187.50
2	ADD.	4	54	216	126	504	720	216	428.40	644.40
TOTAL			22356		55854		78210	22356	47475.90	69831.90

BUILDING NUMBER	TOTAL NUMBER OF UNITS	ADDITIONAL TOILET	POPULATION	WATER REQUIREMENT (IN LITRE)		UNDER GROUND WATER TANK PROVIDED	
				ADSL TOILET (180 LITRE)	POPULATION (189 LITRE)	TANK NUMBER	CAPACITY (LITRE)
1	82	8	410	1440	77490	78938	81000

BUILDING NUMBER	WATER REQUIRED (LITRE) (50% OF U.G. TANK)	OVERHEAD WATER TANK CAPACITY CALCULATION	
		TANK SIZE (METRE)	CAPACITY (LITRE)
1	20595	WING A 4.40 X 2.50 X 2.50	27500
		WING B 4.40 X 2.50 X 2.50	27500
		WING C 4.40 X 2.50 X 2.50	27500
40500 LITRE		OVERHEAD WATER TANK CAPACITY = 82500	

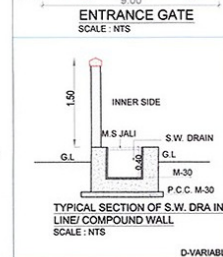

Legend :-

Item	Site Plan On White Print	Building Plan On White Print
01. Plot Line		
02. Existing Street		
03. Marginal Open Space	NO COLOUR	
04. Drainage & Sewerage Work		
05. Water Supply Work		
06. RWH Line		
07. Proposed Work		

NOTE :- ALL DIMENSIONS ARE IN METERS.
• INTERNAL WALL THICKNESS 0.10 M.
• EXTERNAL WALL THICKNESS 0.15 M.

CONTENT OF THE SHEET
SERVICES PLAN, U/G TANK PLAN, U/G TANK SECTION, U/G TANK AREA CALCULATION, SEPTIC TANK & SECTION, SEPTIC TANK AREA CALCULATION, COMPOUND WALL SECTION, ENTRANCE GATE, R.O.H. DRAIN SECTION.

CERTIFICATE OF AREA
CERTIFIED THAT I HAVE SURVEYED THE PLOT BEARING S.NO.27/11/A/2 ON VILLAGE-ADAI TAL.-PANVEL DATED 15-07-2017 AND THAT THE DIMENSIONS OF THE SIDES ETC. OF THE PLOT STATED ON THE PLAN ARE AS MEASURED ON SITE AND AREA SO WORKED OUT IS 3051.343 SQ.MT.

Shree Ganesh Enterprises
Proprietor
(Signature of Architect)
AR SHAPNIL KALYANKAR
REGD. NO. CA/2010/47491

NAME & SIGNATURE OF OWNER
FROM OF CERTIFICATE

I, SHAPNIL KALYANKAR HAVE BEEN EMPLOYED AS HIS ARCHITECT. I HAVE EXAMINED THE BOUNDARIES AND THE AREA OF THE PLOT AND I DO HEREBY CERTIFY THAT I HAVE PERSONALLY VERIFIED AND CHECKED ALL THE STATEMENTS MADE BY THE APPLICANT WHO IS THE OWNER IN POSSESSION OF THE PLOT AS IN THE ABOVE FORM AND FOUND THEM TO BE CORRECT.


ADD.: SIDHANT MARKET D - WING
2ND FLOOR OPP. BLP
OFFICE PANVEL - 410 206
EMAIL ID: shapnilkalyankar@gmail.com
MOBILE NO. 9897590001
(Signature of Architect)
AR SHAPNIL KALYANKAR
REGD. NO. CA/2010/47491




NAME OF THE OWNERS & SIGNATURE
Shree Ganesh Enterprises
Proprietor
M/s. SHREE GANESH ENTERPRISES THROUGH
MR. DATTATREY B. KURANGALE
NAME & SIGNATURE OF OWNER

NAME & SIGNATURE OF ARCHITECT
(Signature of Architect)
AR SHAPNIL KALYANKAR
REGD. NO. CA/2010/47491

DESCRIPTION OF PROPOSAL & PROPERTY
PROPOSED BUILDING PERMISSION ON S. NO.27/11(A)/2, AT-ADAI TALUKA-PANVEL, DIST.-RAIGAD.
DATE: 24.09.2018
SCALE: 1:100, 1:200, 1:500, 1:5000, N.T.S.
DRN BY: PRANAY PATIL
CHKD BY: SHAPNIL KALYANKAR

SKA
SHAPNIL KALYANKAR ARCHITECTS
Shapnil Kalyankar | 9897590001
OFFICE: SIDHANT MARKET D - WING,
2ND FLOOR OPP. BLP OFFICE PANVEL - 410 206
EMAIL: shapnilkalyankar@gmail.com

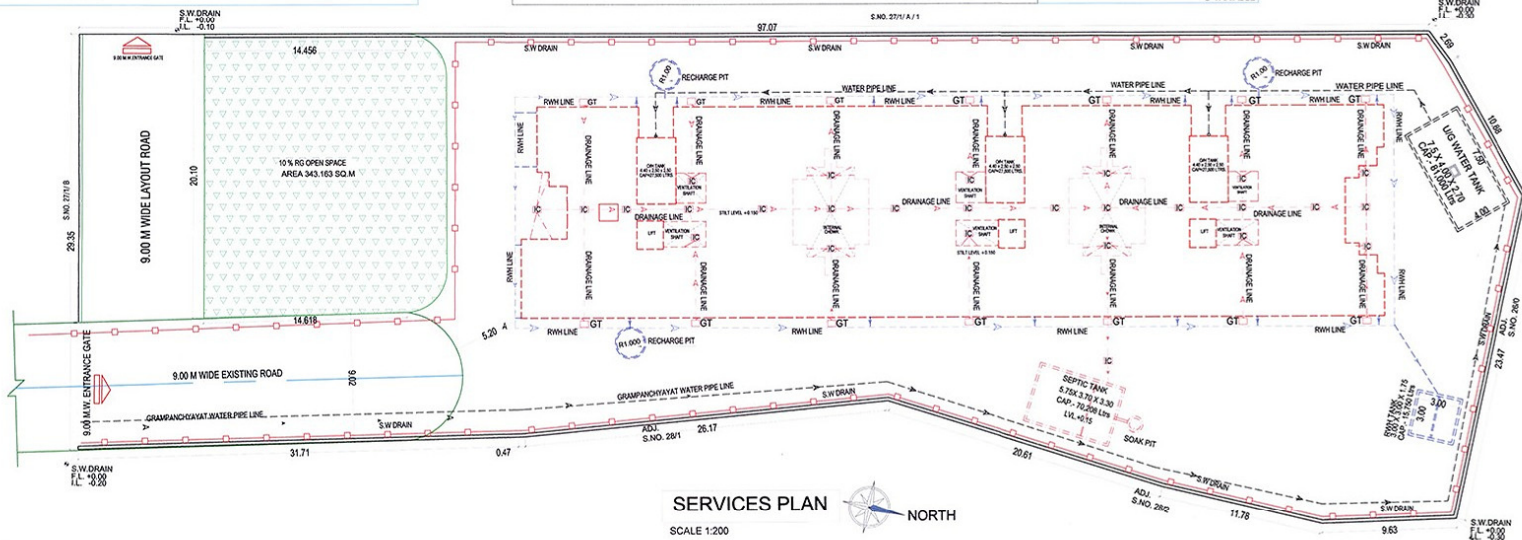

  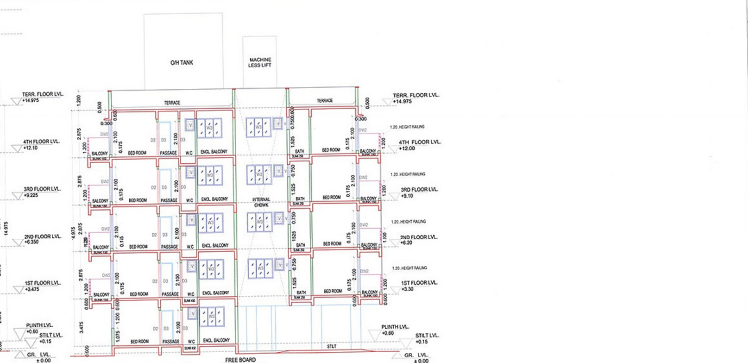

SCALE - 1:100



SCALE - 1:100

SCHEDULE OF DOORS & WINDOWS									
TYPE	SIZE IN MM	AREA IN SQMM	DESCRIPTION	SGL LVL					
D01	1 X 2	2.0	1.00 RESTART DOOR						
D3	1 X 2	2.1	1.00 AL. FAN DOOR						
D02	0.9 X 2	1.8	1.00 AL. FAN DOOR						
D03	1 X 2	2.1	1.00 AL. FAN DOOR						
D04	1 X 2	2.1	1.00 AL. FAN DOOR						
D05	2.1 X 2.1	4.4	AL. SLIDING FRENCH WINDOW	0.175					
D06	2.1 X 2.1	4.4	AL. SLIDING FRENCH WINDOW	0.175					
D07	2.1 X 2.1	4.4	AL. SLIDING FRENCH WINDOW	0.175					
D08	2.1 X 2.1	4.4	AL. SLIDING FRENCH WINDOW	0.175					
D09	3 X 2.1	6.3	AL. SLIDING FRENCH WINDOW	0.175					
D10	3 X 2.1	6.3	AL. SLIDING FRENCH WINDOW	0.175					
D11	1.8 X 1.2	2.1	AL. SLIDING WINDOW	0.075					
D12	1.8 X 1.2	2.1	AL. SLIDING WINDOW	0.075					

GROUND FLOOR PLAN, 1ST & 3RD FLOOR PLAN, AREA DIAGRAM & AREA CALCULATIONS, ELEVATION, SECTION AA', BB' & CC'

Shree Ganesh Enterprises
M/s. SHREE GANESH ENTERPRISES

NAME & SIGNATURE OF ARCHITECT 

DESCRIPTION OF PROPOSAL & PROPERTY

PROPOSED BUILDING PERMISSION ON

DATE 24.09.2018

DRN BY	FRANAY PATIL
CHKD BY	SWARNI KALYANKAR

Group 1	Group 2

SWAPNIL KALYANKAR ARCHITECTS

OFFICE : SIDDHANT MARKET D-WING,
2ND FLOOR, OPP. B.P. OFFICE, PASEL - 410 206.


EMAIL : skiplanners@gmail.com


100

2.

SCALE - 1:100

 

SCALE - 1:100



SCALE - 1:100

2ND & 4TH FLOOR PLAN, 1ST, 2ND, 3RD & 4TH AREA DIAGRAM & AREA CALCULATIONS, TERRACE FLOOR PLAN,

SWADHI KALYAN

2ND FLOOR, OPP. B.J.P OFFICE, PANVEL - 410 206.
EMAIL : skaplanwrs@gmail.com