
PLAN 05

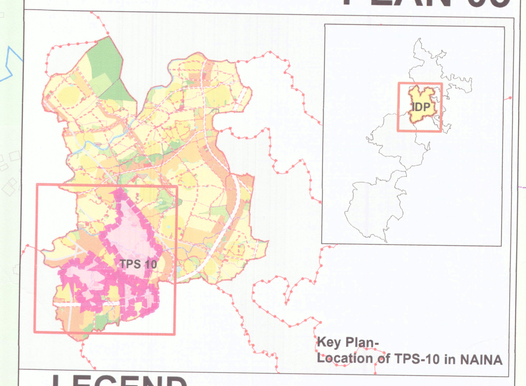

LEGEND

Boundaries

- NAINA Boundary
- IDP Boundary
- Village Boundary
- Town Planning Scheme No.10 Boundary
- Adjoining Town Planning Scheme Boundary
- Gaothan Boundary
- High Tension Line
- 1/2/3A Final Plot number
- Final Plot boundary
- Sewer line
- Storm water drain
- Water supply
- Railway
- Railway Track
- Gas Pipeline
- MMC
- Existing Tributary
- Proposed Water Channel

Abbreviations

IDP/DP Amenity


BG/C- Burial Ground/ Crematorium
C -College
DB -Daily Bazaar
FS -Fire Station
GH -General Hospital
PS -Police Station
PHC -Primary Health Center
S -School

IDP/DP Utility

CWR -Clear Water Reservoir
ESS - Electric Sub-Station
RS - Receiving Station
STP - Sewage Treatment Plant

IDP/DP Open Space

SPG -School Play Ground
PG -Play Ground.
P -Park.
CP -City Park
JFM -Joint Forest Management
GC - Growth Center
MMC - Multi Model Corridor
IDP - Interim Development Plan
NAINA- Navi-Mumbai Airport Influence Notified Area

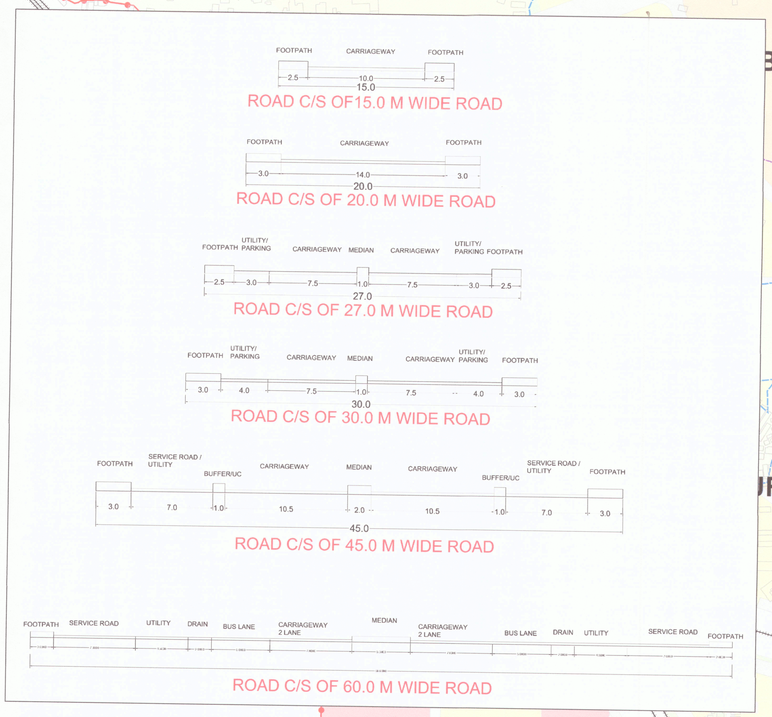

Draft Town Planning Scheme no. 10
Shivkar (Pt), Chikhale (Pt), Derawali (Pt),Kon (Pt), Kolkhe (Pt).Kolkhe Peth (Pt).Palaspe (Pt).

Sanctioned under Section 68(2), MR&TP Act, 1966

PLAN 05: Infrastructure plan

Chief Planner, NAINA (CIDCO)

Vice Chairman & Managing Director (CIDCO)

Sheet No. : 5/6

Date:

Scale: 1:2500

Navi Mumbai Airport Influence Notified Area (NAINA)
8th Floor, Tower no. 10, CBD Belapur Railway Station Complex, CBD Belapur, Navi Mumbai - 400614

City & Industrial Development Corporation of Maharashtra LTD
CIDCO Bhavan, CBD, Belapur, Navi Mumbai - 400614